


The Fort Worth Convention Center is a world class venue located in the heart of downtown Fort Worth with more than 200,000 sq ft in contagious space include an arena with over 10,000 fix seats with over 3000 hotel rooms within walking distance.



FIRST & SECOND LEVELS

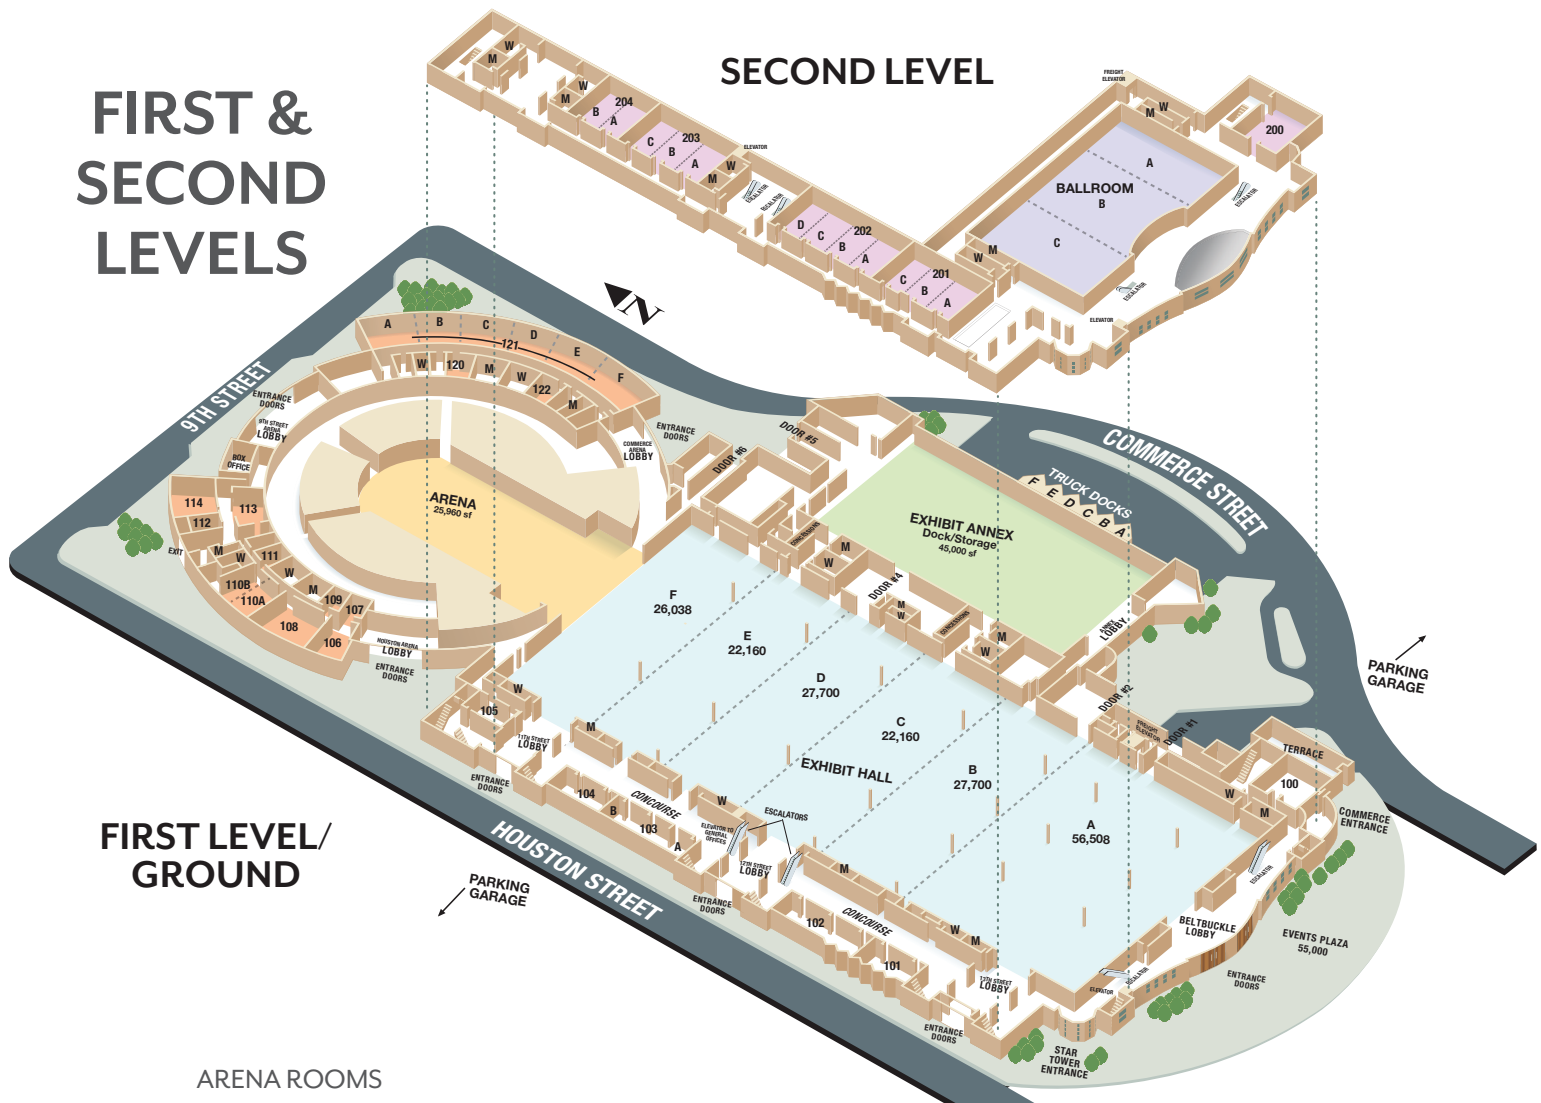


ARENA ROOMS

MEETING ROOMS	GROSS SQUARE FEET	DIMENSIONS	CEILING	MAXIMUM CAPACITIES					
				BANQUET Rounds of 8	BANQUET Rounds of 10	THEATER	CLASSROOM 18" tables of 4	CLASSROOM 30" tables of 4	EXHIBIT BOOTHS 10' x 10'
Arena Seating	10,418 permanent seats			2,500 temporary seats		44 wheelchair accessible with companion seats			
Arena Floor	25,960	110' x 236'	85'	1,520	1,730	2,596	1,728	1,296	125
Arena floor seating capacity varies according to event specifications									
Arena Rooms (18)	23,112								
106	1,276	29' x 44'	10'	72	70	127	84	48	
107	558	18' x 31'	10'	32	30	55	20	16	
108*	2,090	44' x 47.5'	10'			206			
109	608	19' x 32'	10'	32	30	60	20	16	
110 (A, B)	2,376	54' x 44'	10'	136	120	277	120	104	
110A	1,188	27' x 44'	10'	64	60	126	72	60	
110B	1,188	27' x 44'	10'	64	60	126	72	60	
111	640	20' x 32'	10'	32	30	65	40	32	
112	535.5	21' x 25.5'	10'	32	30	50	32	24	
113	1,344	42' x 32'	10'	72	60	137	72	56	
114	2,332	53' x 44'	10'	128	140	225	128	96	
120	682.5	21' x 32.5'	10'	40	40	65	40	32	
121A	2,508	57' x 44'	10'	144	140	250	168	120	
121B	2,574	58.5' x 44'	10'	144	140	250	168	120	
121C	1,958	44.5' x 44'	10'	112	110	209	112	96	
121D	1,958	44.5' x 44'	10'	112	110	209	112	96	
121E	1,452	33' x 44'	10'	80	80	120	84	60	
121F	1,408	32' x 44'	10'	80	80	120	84	60	
122	682.5	21' x 32.5'	10'	40	40	65	40	32	

*108 is the Worth Amphitheater with a stage and 206 permanent upholstered seats.

BALLROOM

MEETING ROOMS	GROSS SQUARE FEET	DIMENSIONS	CEILING	MAXIMUM CAPACITIES				
				BANQUET Rounds of 8	BANQUET Rounds of 10	THEATER	CLASSROOM 18" tables of 4	CLASSROOM 30" tables of 4
Ballroom	28,160	128' x 220'	23'	1,960	2,020	3,000	2,168	1,728
Ballroom A	8,192	128' x 64'	23'	480	550	960	576	504
Ballroom B	11,520	128' x 90'	23'	704	700	1,392	800	640
Ballroom C	8,192	128' x 64'	23'	480	550	960	576	504

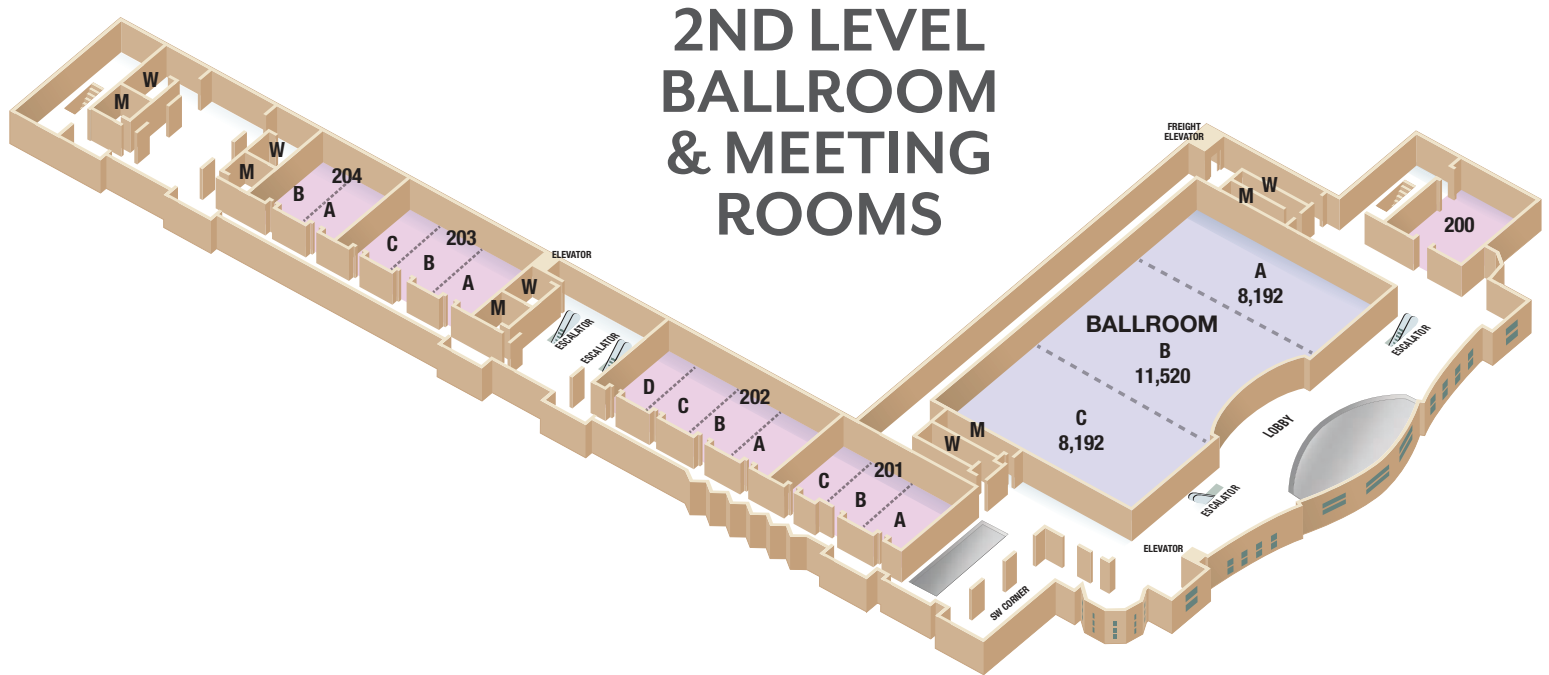

SECOND LEVEL

MEETING ROOMS	GROSS SQUARE FEET	DIMENSIONS	CEILING	MAXIMUM CAPACITIES				
				BANQUET Rounds of 8	BANQUET Rounds of 10	THEATER	CLASSROOM 18" tables of 4	CLASSROOM 30" tables of 4
200 LEVEL	33,849							
200	2,850	50' x 57'	18'	160	170	312	200	180
201 (A, B, C)	5,162	89' x 58'	18'	360	360	672	320	288
201A	1,856	32' x 58'	18'	104	100	196	132	108
201B	1,740	30' x 58'	18'	96	100	192	120	108
201C	1,566	27' x 58'	18'	80	100	160	80	72
202 (A, B, C, D)	6,670	115' x 58'	18'	440	500	868	480	384
202A	1,856	32' x 58'	18'	104	100	196	132	108
202B	1,740	30' x 58'	18'	96	100	192	120	108
202C	1,450	25' x 58'	18'	80	100	160	80	72
202D	1,566	27' x 58'	18'	80	100	160	80	72
203 (A, B, C)	5,278	91' x 58'	18'	360	400	686	320	324
203A	1,856	32' x 58'	18'	104	100	196	132	108
203B	1,856	32' x 58'	18'	104	100	196	132	108
203C	1,566	27' x 58'	18'	80	100	160	80	72
204 (A, B)	3,596	62' x 58'	18'	200	250	480	240	192
204A	1,856	32' x 58'	18'	104	100	196	132	108
204B	1,682	29' x 58'	18'	80	100	192	120	108

FORT WORTH

CONVENTION CENTER



BOOTH COUNT

LEGEND:

- FHV = FIRE HOSE VALVE
 FA = FIRE ALARM
 FX = FIRE EXTINGUISHER
 ■ = 28" x 28" COLUMN
 ■ = 28" x 36" COLUMN
 ■ = MEN'S REST ROOM
 ■ = WOMEN'S REST ROOM
 ■ = FREIGHT ELEVATOR
 ■ = PASSENGER ELEVATOR

EXHIBIT HALL - 2nd
GRAND LOBBY - 1st
REGISTRATION LOBBIES-
LOBBY 1 ENTRY- 1st

★ = Last In, first out

DRAWING STARTED:
12/2/2004 # # # # #

FILE PATH:
R:\CONVCTR\FTWORTH\Fort
Worth Convention Center\FWCC
Exhibit Hall\FWCCmax_all.dwg

DRAWING NAME:
FWCCMAX_ALL

JOB NUMBER: 00000000

ACCT. EXEC.: 000000

NOT TO SCALE

EVERY EFFORT HAS BEEN MADE TO ENSURE THE ACCURACY OF ALL INFORMATION CONTAINED ON THIS FLOORPLAN, HOWEVER NO WARRANTIES, EITHER EXPRESSED OR IMPLIED ARE MADE WITH RESPECT TO THIS FLOORPLAN. IF THE LOCATION OF BUILDING COLUMNS, UTILITIES OR OTHER PHYSICAL COMPONENTS OF THE FACILITY IS A CONSIDERATION IN THE CONSTRUCTION OR USAGE OF AN EXHIBIT, IT IS THE SOLE RESPONSIBILITY OF THE EXHIBITOR TO PHYSICALLY INSPECT THE FACILITY TO VERIFY ALL DIMENSIONS AND LOCATIONS.

©COPYRIGHT 2007, PREZEMAN CO.
ALL RIGHTS RESERVED.

